JOB ORDER NO.	INDEX	PLANT NO.	DRAWING NUMBER	SHEET NO.	REV. NO.
11131061/00	P	C424	CD-289340	00 of 06	2

CONTRACTOR : ABB CONTRACTING CO. LTD.

CUSTOMER : NATIONAL GRID – SAUDI ARABIA / SEC–COA

PROJECT : REINFORCEMENT OF EXISTING 132/33kV SUBSTATION #8501
AL–MAJMAH SUBSTATION

CONTRACT NO. : –

PLANT NO. : C424

JOB ORDER NO. : 11131061/00

PANEL NAME : NEW 220/127V AC POWER PANEL
CONTROL ROOM
(SINGLE LINE DIAGRAM)

NOTES

شركة إيه بي بي للمقاولات المحدودة
ABB Contracting Co., Ltd.
P.O. Box 91926 Riyadh 11643
Tel: 2653030
C.R.1010028640

REFERENCE DRAWINGS

DRAWING TITLE	DRAWING NO.
DRAWING CONTROL SHEET	CE-289148
ONE LINE DIAGRAM - AC AUXILIARY SYSTEM	CA-289209

AS-BUILT BY - DATE -

REV. NO.	DATE	BY	DESCRIPTION	CHKD.	CERT.	APPD.
2	25.11.13	EMM	REV.AS PER NEW CUSTOMER SLD (CA-289209 REV.01)	BG	BG	DA
1	29.04.13	EMM	REV. AS PER COMMENTS	BG	BG	DA
0	16.02.13	EMM	ISSUED FOR APPROVAL	CV	CV	DA

الشركة الوطنية لنقل الكهرباء
نقل الكهرباء
National Grid SA

DRAWN BY E.MOJICA CHECKED BY C.VELEZ SCALE NTS

DATE STARTED 16.02.2013 DATE COMPLETED -

OPRG. DEPT. - ENG. DEPT. -

THIS DRAWING IS NOT TO BE USED FOR CONSTRUCTION OR FOR ORDERING MATERIAL UNTIL CERTIFIED AND DATED

CERTIFIED
BY - DATE -

SINGLE LINE DIAGRAM COVER PAGE

NEW 220/127V POWER PANEL / CONTROL ROOM

REINFORCEMENT OF EXISTING 132/133KV S/S #8501 AL-MAJMAH S/S

RIYADH SAUDI ARABIA

JOB ORDER NO.	INDEX	PLANT NO.	DRAWING NUMBER	SHEET NO.	REV. NO.
11131061/00	P	C424	CD-289340	00 of 06	2

THIS DRAWING AND THE INFORMATION CONTAINED HEREIN ARE THE SOLE PROPERTY OF SAUDI ELECTRICITY CO. NO REPRODUCTION IN FULL OR IN PART SHALL BE OBTAINED FROM THIS DOCUMENT WITHOUT THE WRITTEN CONSENT OF ITS OWNER.

JOB ORDER NO.	INDEX	PLANT NO.	DRAWING NUMBER	SHEET NO.	REV. NO.
11131061/00	P	C424	CD-289340	01 of 06	2

SHEET	DESCRIPTION	REVISION						
		0	1	2	–	–	–	–
0	COVER SHEET	X	X	X				
1	INDEX	X	X	X				
2	LEGEND & SYMBOLS	X	X	X				
3	SINGLE LINE DIAGRAM	X	X	X				
4	SINGLE LINE DIAGRAM	X	X	X				
5	SINGLE LINE DIAGRAM	X	X	X				
6	SINGLE LINE DIAGRAM	X	X	X				
7								
8								
NOTES

ABB Contracting Co., Ltd. — P.O. Box 91926 Riyadh 11643 — Tel: 2653030 — C.R.1010028640

REFERENCE DRAWINGS

DRAWING TITLE	DRAWING NO.
DRAWING CONTROL SHEET	CE-289148
ONE LINE DIAGRAM - AC AUXILIARY SYSTEM	CA-289209

AS-BUILT BY - DATE -

REV. NO.	DATE	BY	DESCRIPTION	CHKD.	CERT.	APPD.
2	25.11.13	EMM	REV.AS PER NEW CUSTOMER SLD (CA-289209 REV.01)	BG	BG	DA
1	29.04.13	EMM	REV. AS PER COMMENTS	BG	BG	DA
0	16.02.13	EMM	ISSUED FOR APPROVAL	CV	CV	DA

الشركة الوطنية لنقل الكهرباء — نقل الكهرباء National Grid SA

DRAWN BY E.MOJICA CHECKED BY C.VELEZ SCALE NTS

DATE STARTED 16.02.2013 DATE COMPLETED -

OPRG. DEPT. - ENG. DEPT. -

THIS DRAWING IS NOT TO BE USED FOR CONSTRUCTION OR FOR ORDERING MATERIAL UNTIL CERTIFIED AND DATED

CERTIFIED BY - DATE -

INDEX

NEW 220/127V POWER PANEL / CONTROL ROOM

REINFORCEMENT OF EXISTING 132/133KV S/S #8501 AL-MAJMAH S/S

RIYADH SAUDI ARABIA

THIS DRAWING AND THE INFORMATION CONTAINED HEREIN ARE THE SOLE PROPERTY OF SAUDI ELECTRICITY CO. NO REPRODUCTION IN FULL OR IN PART SHALL BE OBTAINED FROM THIS DOCUMENT WITHOUT THE WRITTEN CONSENT OF ITS OWNER.

JOB ORDER NO.	INDEX	PLANT NO.	DRAWING NUMBER	SHEET NO.	REV. NO.
11131061/00	P	C424	CD-289340	01 of 06	2

JOB ORDER NO.	INDEX	PLANT NO.	DRAWING NUMBER	SHEET NO.	REV. NO.
11131061/00	P	C424	CD-289340	02 of 06	2

Q... K51 PR111/LSIG YC YO — ACB,D/O TYPE

Q... — MOULDED CASE CIRCUIT BREAKER

T... — CURRENT TRANSFOMER

Q... — MNIATURE CIRCUIT BREAKER FOR CONTROL CIRCUIT

K... — RELAY COIL

K... — TIME DELAY RELAY DELAY ON PICK-UP

P... (A) — AMMETER

P... (V) — VOLTMETER

-27/59 — UNDER/OVER VOLTAGE RELAY

-27 — UNDER VOLTAGE RELAY

Q..., K... — MAKE CONTACT

Q..., K... — BREAK CONTACT

Q..., K... — CHANGE-OVER CONTACT

K... — MAKE CONTACT DELAYED WHEN OPERATING

K... — BREAK CONTACT DELAYED WHEN OPERATING

W... — SOCKET OUTLET

W... — PLUG

off man auto S... — SELECTOR SWITCH

S... — PUSHBUTTON SPRING RETURN

S... — VOLTMETER/AMMETER SELECTOR SW.

TR — TOROIDAL CT FOR EARTH FAULT PROT.

S75I/1 — ACB "IN SERVICE" CONTACT

SY — ACB TRIP CONTACT

C1 YC C2 — ACB CLOSING COIL

C11 YO C12 — ACB OPENING COIL

S33M U1 U2 — ACB MOTOR CIRCUIT

X1 X2 — INDICATION LAMP

2 1 — BLOCKING DIODE

B1 5 6 3 — THERMOSTAT

E1 — SPACE HEATER

DS1 — DOOR SWITCH

NEUTRAL LINK

N Tn — FOR EARTH FAULT PROT. EXTERNAL NEUTRAL CT

K51G — RD1 EARTH FAULT PROT. RELAY

AY — SHUNT OPEN INC. RELEASE SUPERVISION RELAY

X... ø — TERMINAL BLOCK

LSIG PR212/P YC YO — MOULDED CASE CIRCUIT BREAKER ELECTRONIC RELEASE WITH MOTOR

MINIATURE CIRCUIT BREAKER

NOTES

ABB Contracting Co., Ltd. P.O. Box 91926 Riyadh 11643 — C.R.1010028640 — Tel: 2653030

REFERENCE DRAWINGS

DRAWING TITLE	DRAWING NO.
DRAWING CONTROL SHEET	CE-289148
ONE LINE DIAGRAM - AC AUXILIARY SYSTEM	CA-289209

AS-BUILT BY - DATE -

REV. NO.	DATE	BY	DESCRIPTION	CHKD.	CERT.	APPD.
2	25.11.13	EMM	REV.AS PER NEW CUSTOMER SLD (CA-289209 REV.01)	BG	BG	DA
1	29.04.13	EMM	REV. AS PER COMMENTS	BG	BG	DA
0	16.02.13	EMM	ISSUED FOR APPROVAL	CV	CV	DA

الشركة الوطنية لنقل الكهرباء — نقل الكهرباء National Grid SA

DRAWN BY E.MOJICA CHECKED BY C.VELEZ SCALE NTS

DATE STARTED 16.02.2013 DATE COMPLETED -

OPRG. DEPT. - ENG. DEPT. -

THIS DRAWING IS NOT TO BE USED FOR CONSTRUCTION OR FOR ORDERING MATERIAL UNTIL CERTIFIED AND DATED

CERTIFIED BY - DATE -

LEGEND & SYMBOLS

NEW 220/127V POWER PANEL / CONTROL ROOM

REINFORCEMENT OF EXISTING 132/133KV S/S #8501 AL-MAJMAH S/S

RIYADH SAUDI ARABIA

JOB ORDER NO.	INDEX	PLANT NO.	DRAWING NUMBER	SHEET NO.	REV. NO.
11131061/00	P	C424	CD-289340	02 of 06	2

THIS DRAWING AND THE INFORMATION CONTAINED HEREIN ARE THE SOLE PROPERTY OF SAUDI ELECTRICITY CO. NO REPRODUCTION IN FULL OR IN PART SHALL BE OBTAINED FROM THIS DOCUMENT WITHOUT THE WRITTEN CONSENT OF ITS OWNER.

JOB ORDER NO.	INDEX	PLANT NO.	DRAWING NUMBER	SHEET NO.	REV. NO.
11131061/00	P	C424	CD-289340	03 of 06	2

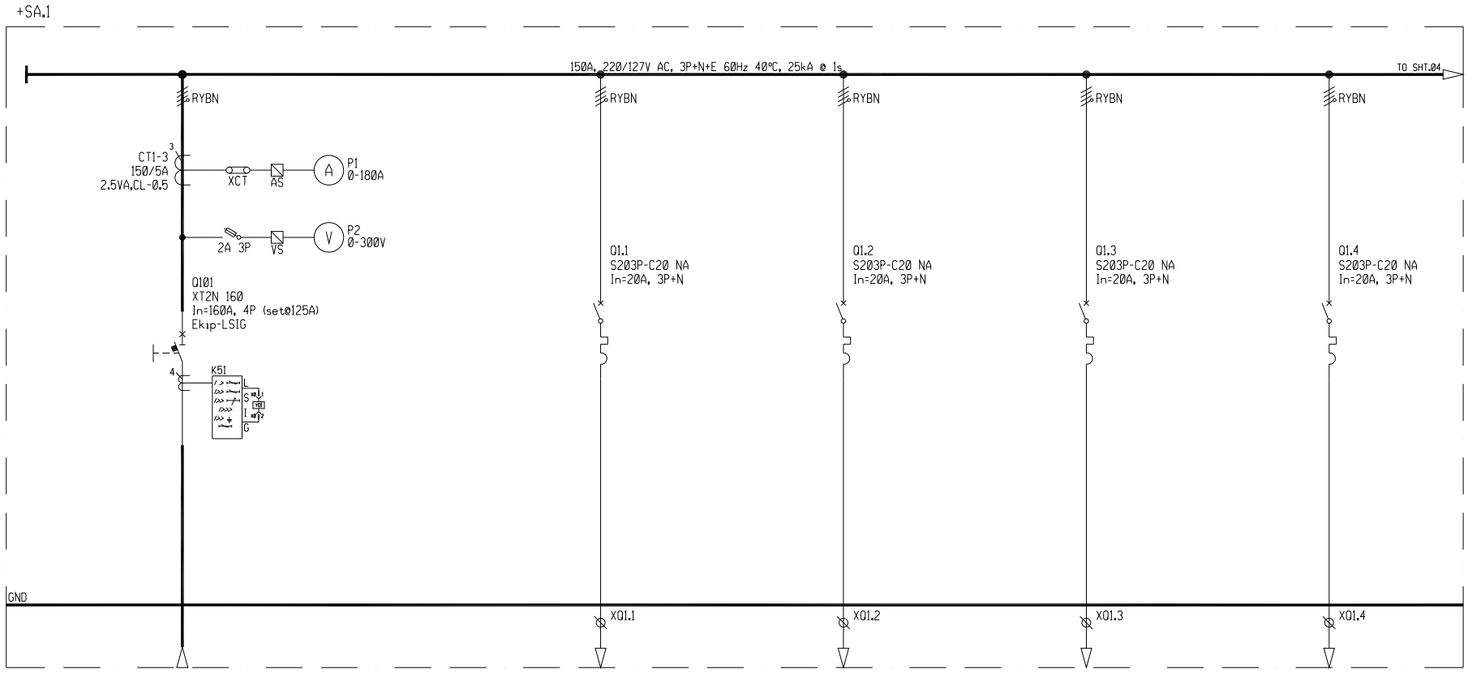

EQUIPMENT LABEL	-	-	-	-	-
ITEM DESCRIPTION	FROM EXISTING ACSB +SA.6 FEEDER Q4 - - -	LOCAL CONTROL CABINET (OLTC DRIVE -GT3) - -	LOCAL CONTROL CABINET (AC AUXILIARY SUPPLY FOR LTG, HEATER, RECEPT-GT3) -	LOCAL CONTROL CABINET (XFMR COOLING FANS-GT3) - -	SUMP PUMP-3 (GT3 AREA) - - -
RATING (A, kW, kVA)	125A	20A	20A	20A	20A
CUBICLE LOCATION	+SA.1	+SA.1	+SA.1	+SA.1	+SA.1
MODULE SIZE	-	-	-	-	-
MODULE LOC.	-	-	-	-	-
CABLE SIZE	4Cx50sq.mm	4Cx10sq.mm	4Cx10sq.mm	4Cx10sq.mm	4Cx10sq.mm

NOTES

شركة إيه بي بي للمقاولات المحدودة
ABB Contracting Co., Ltd.
P.O. Box 91926 Riyadh 11643
Tel: 2653030
C.R.1010028640

REFERENCE DRAWINGS

DRAWING TITLE	DRAWING NO.
DRAWING CONTROL SHEET	CE-289148
ONE LINE DIAGRAM - AC AUXILIARY SYSTEM	CA-289209

AS-BUILT BY - DATE -

REV. NO.	DATE	BY	DESCRIPTION	CHKD.	CERT.	APPD.
2	25.11.13	EMM	REV.AS PER NEW CUSTOMER SLD (CA-289209 REV.01)	BG	BG	DA
1	29.04.13	EMM	REV. AS PER COMMENTS	BG	BG	DA
0	16.02.13	EMM	ISSUED FOR APPROVAL	CV	CV	DA

الشركة الوطنية لنقل الكهرباء
نقل الكهرباء National Grid SA

DRAWN BY E.MOJICA CHECKED BY C.VELEZ SCALE NTS

DATE STARTED 16.02.2013 DATE COMPLETED -

OPRG. DEPT. - ENG. DEPT. -

THIS DRAWING IS NOT TO BE USED FOR CONSTRUCTION OR FOR ORDERING MATERIAL UNTIL CERTIFIED AND DATED

CERTIFIED

BY - DATE -

SINGLE LINE DIAGRAM

NEW 220/127V POWER PANEL / CONTROL ROOM

REINFORCEMENT OF EXISTING 132/133KV S/S #8501 AL-MAJMAH S/S

RIYADH SAUDI ARABIA

JOB ORDER NO.	INDEX	PLANT NO.	DRAWING NUMBER	SHEET NO.	REV. NO.
11131061/00	P	C424	CD-289340	03 of 06	2

THIS DRAWING AND THE INFORMATION CONTAINED HEREIN ARE THE SOLE PROPERTY OF SAUDI ELECTRICITY CO. NO REPRODUCTION IN FULL OR IN PART SHALL BE OBTAINED FROM THIS DOCUMENT WITHOUT THE WRITTEN CONSENT OF ITS OWNER.

JOB ORDER NO.	INDEX	PLANT NO.	DRAWING NUMBER	SHEET NO.	REV. NO.
11131061/00	P	C424	CD-289340	04 of 06	2

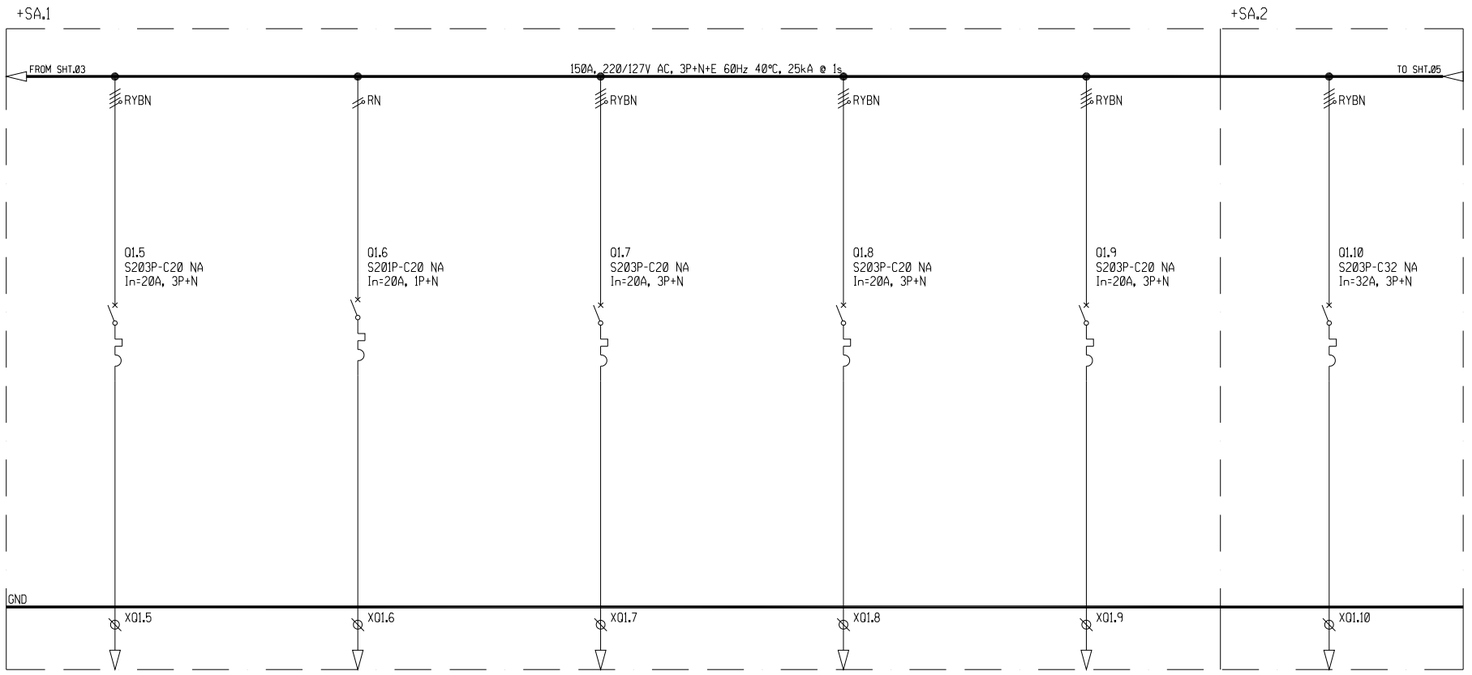

EQUIPMENT LABEL	-	-	-	-	-	-
ITEM DESCRIPTION	220V 20A INSPECTION LAMP RECEP.-NEW GT3 - -	127V, 20A INSPECTION LAMP RECEP.-NEW GT3 - -	AC AUXILIARY SUPPLY FOR 33kV SWITCHGEAR PANELS, SECTION-C - -	AC AUXILIARY SUPPLY FOR 33kV SWITCHGEAR PANELS, SECTIONALIZER - -	AC AUXILIARY SUPPLY FOR 33kV SWITCHGEAR PANELS, BUS RISER - -	SPLIT UNIT-EXTENSION OF 33kV SWGR ROOM - -
RATING (A, kW, kVA)	20A	20A	20A	20A	20A	32A
CUBICLE LOCATION	+SA.1	+SA.1	+SA.1	+SA.1	+SA.1	+SA.2
MODULE SIZE	-	-	-	-	-	-
MODULE LOC.	-	-	-	-	-	-
CABLE SIZE	4Cx10sq.mm	2Cx10sq.mm	4Cx10sq.mm	4Cx10sq.mm	4Cx10sq.mm	4Cx35sq.mm

NOTES

ABB Contracting Co., Ltd. — P.O. Box 91926 Riyadh 11643 — Tel: 2653030 — C.R.1010028640

REFERENCE DRAWINGS

DRAWING TITLE	DRAWING NO.
DRAWING CONTROL SHEET	CE-289148
ONE LINE DIAGRAM - AC AUXILIARY SYSTEM	CA-289209

AS-BUILT BY - DATE -

REV. NO.	DATE	BY	DESCRIPTION	CHKD.	CERT.	APPD.
2	25.11.13	EMM	REV.AS PER NEW CUSTOMER SLD (CA-289209 REV.01)	BG	BG	DA
1	29.04.13	EMM	REV. AS PER COMMENTS	BG	BG	DA
0	16.02.13	EMM	ISSUED FOR APPROVAL	CV	CV	DA

الشركة الوطنية لنقل الكهرباء — نقل الكهرباء National Grid SA

DRAWN BY E.MOJICA CHECKED BY C.VELEZ SCALE NTS

DATE STARTED 16.02.2013 DATE COMPLETED -

OPRG. DEPT. - ENG. DEPT. -

THIS DRAWING IS NOT TO BE USED FOR CONSTRUCTION OR FOR ORDERING MATERIAL UNTIL CERTIFIED AND DATED

CERTIFIED BY - DATE -

SINGLE LINE DIAGRAM

NEW 220/127V POWER PANEL / CONTROL ROOM

REINFORCEMENT OF EXISTING 132/133KV S/S #8501 AL-MAJMAH S/S

RIYADH SAUDI ARABIA

JOB ORDER NO.	INDEX	PLANT NO.	DRAWING NUMBER	SHEET NO.	REV. NO.
11131061/00	P	C424	CD-289340	04 of 06	2

THIS DRAWING AND THE INFORMATION CONTAINED HEREIN ARE THE SOLE PROPERTY OF SAUDI ELECTRICITY CO. NO REPRODUCTION OR DISCLOSURE IN FULL OR IN PART SHALL BE OBTAINED FROM THIS DOCUMENT WITHOUT THE WRITTEN CONSENT OF ITS OWNER.

SEC-D (2004/10)

DMS VECTOR SECD00

JOB ORDER NO.	INDEX	PLANT NO.	DRAWING NUMBER	SHEET NO.	REV. NO.
11131061/00	P	C424	CD-289340	05 of 06	2

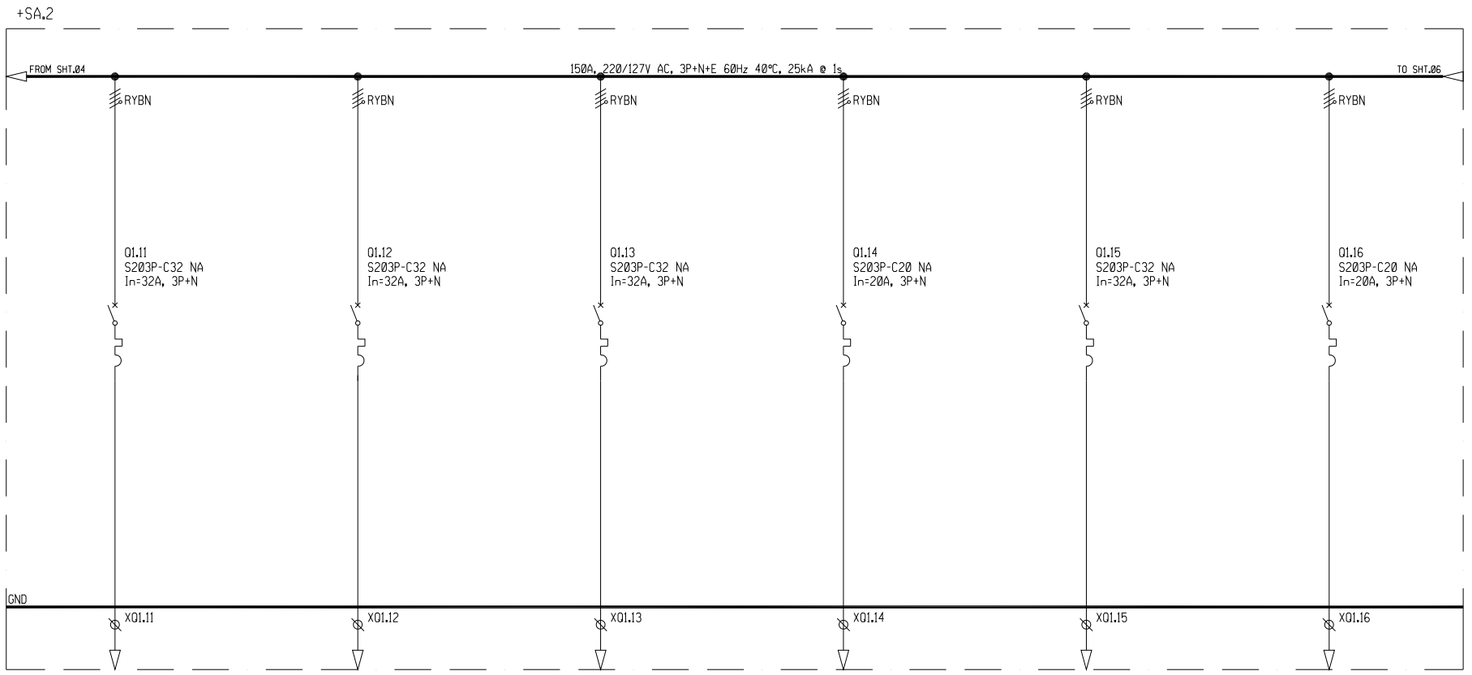

EQUIPMENT LABEL	-	-	-	-	-	-
ITEM DESCRIPTION	SPLIT UNIT-EXTENSION OF 33kV SWGR ROOM - -	SPLIT UNIT-EXTENSION OF 33kV SWGR ROOM - -	SPLIT UNIT-EXTENSION OF 33kV SWGR ROOM - -	SPARE - - -	SPARE - - -	SPARE - - -
RATING (A, kW, kVA)	32A	32A	32A	20A	32A	20A
CUBICLE LOCATION	+SA.2	+SA.2	+SA.2	+SA.2	+SA.2	+SA.2
MODULE SIZE	-	-	-	-	-	-
MODULE LOC.	-	-	-	-	-	-
CABLE SIZE	4Cx35sq.mm	4Cx35sq.mm	4Cx35sq.mm	-	-	-

NOTES

شركة إيه بي بي للمقاولات المحدودة
ABB Contracting Co., Ltd.
P.O. Box 91926 Riyadh 11643
Tel: 2653030
C.R.1010028640

REFERENCE DRAWINGS

DRAWING TITLE	DRAWING NO.
DRAWING CONTROL SHEET	CE-289148
ONE LINE DIAGRAM - AC AUXILIARY SYSTEM	CA-289209

AS-BUILT BY - DATE -

REV. NO.	DATE	BY	DESCRIPTION	CHKD.	CERT.	APPD.
2	25.11.13	EMM	REV.AS PER NEW CUSTOMER SLD (CA-289209 REV.01)	BG	BG	DA
1	29.04.13	EMM	REV. AS PER COMMENTS	BG	BG	DA
0	16.02.13	EMM	ISSUED FOR APPROVAL	CV	CV	DA

الشركة الوطنية لنقل الكهرباء
نقل الكهرباء
National Grid SA

DRAWN BY E.MOJICA CHECKED BY C.VELEZ SCALE NTS

DATE STARTED 16.02.2013 DATE COMPLETED -

OPRG. DEPT. - ENG. DEPT. -

THIS DRAWING IS NOT TO BE USED FOR CONSTRUCTION OR FOR ORDERING MATERIAL UNTIL CERTIFIED AND DATED

CERTIFIED

BY - DATE -

SINGLE LINE DIAGRAM

NEW 220/127V POWER PANEL / CONTROL ROOM

REINFORCEMENT OF EXISTING 132/133KV S/S #8501 AL-MAJMAH S/S

RIYADH SAUDI ARABIA

JOB ORDER NO.	INDEX	PLANT NO.	DRAWING NUMBER	SHEET NO.	REV. NO.
11131061/00	P	C424	CD-289340	05 of 06	2

THIS DRAWING AND THE INFORMATION CONTAINED HEREIN ARE THE SOLE PROPERTY OF SAUDI ELECTRICITY CO. NO REPRODUCTION OR PUBLICATION IN FULL OR IN PART SHALL BE OBTAINED FROM THIS DOCUMENT WITHOUT THE WRITTEN CONSENT OF ITS OWNER.

SEC-D (2004/10)

DMS VECTOR SECD00

JOB ORDER NO.	INDEX	PLANT NO.	DRAWING NUMBER	SHEET NO.	REV. NO.
11131061/00	P	C424	CD-289340	06 of 06	2

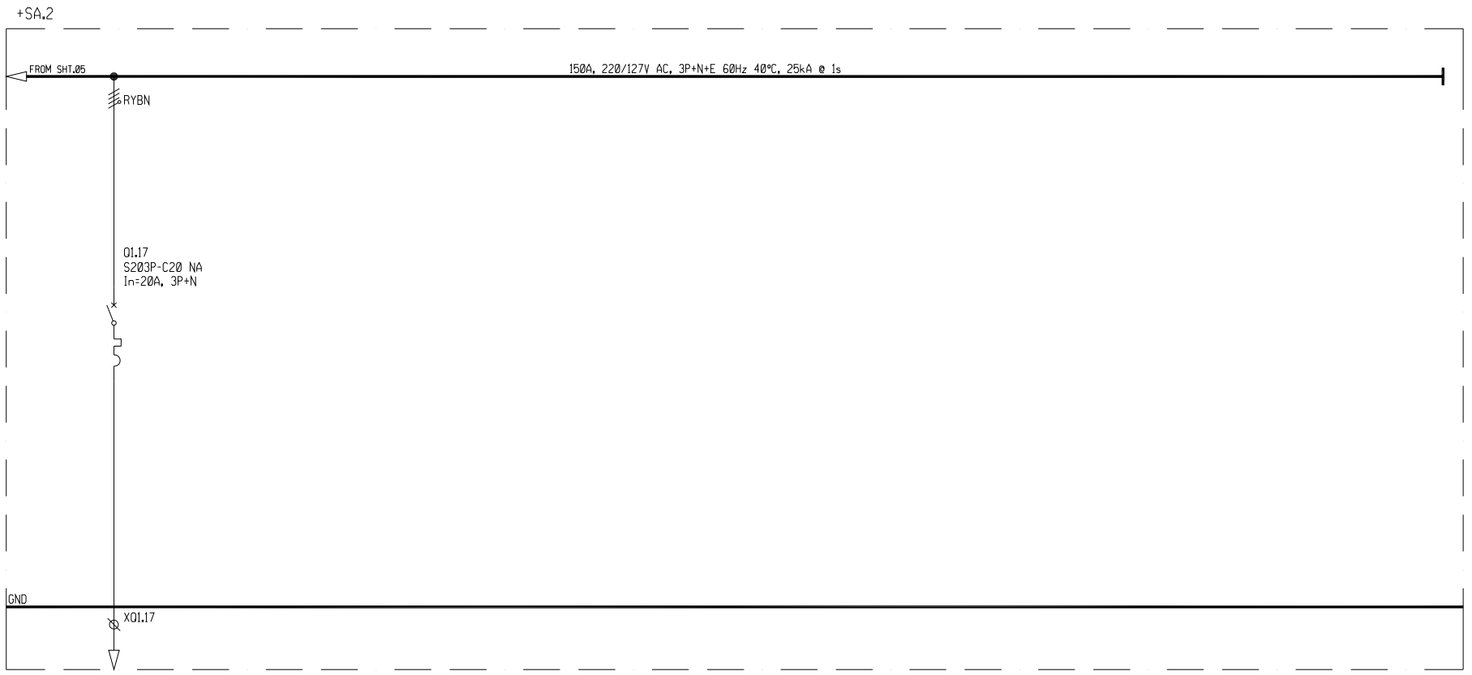

EQUIPMENT LABEL	-
ITEM DESCRIPTION	SPARE - - -
RATING (A, kW, kVA)	20A
CUBICLE LOCATION	+SA.2
MODULE SIZE	-
MODULE LOC.	-
CABLE SIZE	-

NOTES

REFERENCE DRAWINGS

DRAWING TITLE	DRAWING NO.
DRAWING CONTROL SHEET	CE-289148
ONE LINE DIAGRAM - AC AUXILIARY SYSTEM	CA-289209

AS-BUILT BY - DATE -

REV. NO.	DATE	BY	DESCRIPTION	CHKD.	CERT.	APPD.
2	25.11.13	EMM	REV.AS PER NEW CUSTOMER SLD (CA-289209 REV.01)	BG	BG	DA
1	29.04.13	EMM	REV. AS PER COMMENTS	BG	BG	DA
0	16.02.13	EMM	ISSUED FOR APPROVAL	CV	CV	DA

الشركة الوطنية لنقل الكهرباء

نقل الكهرباء National Grid SA

DRAWN BY E.MOJICA CHECKED BY C.VELEZ SCALE NTS

DATE STARTED 16.02.2013 DATE COMPLETED -

OPRG. DEPT. - ENG. DEPT. -

THIS DRAWING IS NOT TO BE USED FOR CONSTRUCTION OR FOR ORDERING MATERIAL UNTIL CERTIFIED AND DATED

CERTIFIED

BY - DATE -

SINGLE LINE DIAGRAM

NEW 220/127V POWER PANEL / CONTROL ROOM

REINFORCEMENT OF EXISTING 132/133KV S/S #8501 AL-MAJMAH S/S

RIYADH SAUDI ARABIA

JOB ORDER NO.	INDEX	PLANT NO.	DRAWING NUMBER	SHEET NO.	REV. NO.
11131061/00	P	C424	CD-289340	06 of 06	2

SEC-D (2004/10)

DMS VECTOR SECD00

شركة ايه بي بي للمقاولات المحدودة
A/ABB Contracting Co., Ltd.
P.O. Box 91926 Riyadh 11643
Tel: 2653030
C.R.1010028640

THIS DRAWING AND THE INFORMATION CONTAINED HEREIN ARE THE SOLE PROPERTY OF SAUDI ELECTRICITY CO. NO REPRODUCTION OR DISCLOSURE IN FULL OR IN PART SHALL BE OBTAINED FROM THIS DOCUMENT WITHOUT THE WRITTEN CONSENT OF ITS OWNER.